



Permit #F00140989-A

FilmL.A., Inc.
6255 W Sunset Blvd, 12th Floor
Hollywood, CA 90028
t: (213)977-8600 - f: (213)977-8601
www.filmla.com

Summary Information

Permit No: F00140989-A**Type of Permit:** FILMING**Release Date:** 08/21/2018**Production Company** SECOND IN COMMAND PRODUCTIONS, LLC VEEP**Producer** Morgan Sackett**Insured Company Name** SECOND IN COMMAND PRODUCTIONS, LLC VEEP**Director** NA NA**1st AD** Steve Day

Contact Phone No. 1 323-956-9500

Contact Phone No. 2

Fax 310-382-3363

Address 2500 BROADWAY, SUITE 400
SANTA MONICA, California 90404**Production Manager** David Hyman**FilmL.A. Coordinator** Carri Stevens**Location Manager** Caleb Duffy

Primary Phone Mobile - 323-388-9038

Secondary Phone

Production Title VEEP**Location Assistant** Clay Valenti

Primary Phone Mobile - 310-463-0102

Secondary Phone

Type of Production TV Sitcom

Fees

Notification Charge \$170.00

Total Permit Fee \$591.00

LA CITY LANE AND STREET CLOSURE FEE \$312.00

Number of Locations 1

FILMLA NON-REFUNDABLE FILM PERMIT RIDER FEE \$109.00



FilmL.A., Inc.
6255 W Sunset Blvd, 12th Floor
Hollywood, CA 90028
t: (213)977-8600 - f: (213)977-8601
www.filmla.com

Summary Information**Location****Location 1 of 1****Page 1 of 3**

Permit Number	F00140989-A	Location Manager	Caleb Duffy
Production Company	SECOND IN COMMAND PRODUCTIONS,...	Primary Phone	Mobile - 323-388-9038
Insured Company	SECOND IN COMMAND PRODUCTIONS,...	Secondary Phone	
Production Title	VEEP		

Location Address 12200 Sylvan St, Los Angeles, CA, 91606**Location Type** Shopping Center**Prep Dates** 8/13/2018 - 8/21/2018 06:00 - 19:00 9 days**Film Dates** 8/21/2018 - 8/23/2018 05:00 - 22:00 3 days**Strike Dates** 8/24/2018 - 8/24/2018 06:00 - 19:00**Hold Dates** 8/18/2018 - 8/19/2018 00:00 - 00:00**Open or Closed to the Public** Closed

Generic Conditions *LAFD UFSO: Company must contact FilmL.A. for extension of the Uniformed Fire Safety Officers' hours. During normal business hours, UFSO must also inform the LAFD Film desk of the extension.
All travel lanes and bike lanes shall be closed per the WATCH manual.
Must Maintain 5' Clearance on Sidewalks/Walkways
Must maintain local/emergency access
No cast or crew parking on area streets
Number of uniformed officers listed on the permit is a minimum requirement.
Permittee remains responsible for deploying a sufficient number of uniformed officers to provide traffic and crowd control to ensure the safety of the film crew and the public.
Traffic control must be done in accordance w/MUTCD
Traffic Officers Required
Uniformed officers shall have a copy of the film permit in their possession and are required to confirm that all traffic control signage devices are in place.

Please see attached document Sylvan (closure) btwn Laurel Cnyn Vantage - VEEP (Rev 1) (002).pdf

Equipment on Location	Type	Quantity	Personnel on Location	Type	Quantity
	5 or 10 ton trucks	6		Cast	10
	Cast/Crew vehicles	150		Crew	100
	Catering Truck	1		Extras	40
	Condors	2		Off-Duty/Retired LAPD Officer(s)	2



FilmL.A., Inc.
6255 W Sunset Blvd, 12th Floor
Hollywood, CA 90028
t: (213)977-8600 - f: (213)977-8601
www.filmla.com

Summary Information**Location**

Location 1 of 1

Page 2 of 3

Permit Number	F00140989-A	Location Manager	Caleb Duffy
Production Company	SECOND IN COMMAND PRODUCTIONS,...	Primary Phone	Mobile - 323-388-9038
Insured Company	SECOND IN COMMAND PRODUCTIONS,...	Secondary Phone	
Production Title	VEEP		

Cube Trucks	2
Generator	2
Honey Wagons	1
Picture vehicles	4
Portable restrooms	2
Semi Trucks	2
Stakebed Trucks	5
Trailers	8
Vans	5

Spot Check 1

Filming Activities Equipment on property; Exterior Dialogue; Exterior establishing shots; Handheld equipment; Interior Dialogue;

Jurisdiction **Political:** Los Angeles City - Council District 02

Police: Los Angeles Police Department

Fire: Los Angeles City

Thomas Guide **Page:** 532

Grid: G7

Approvals FILMLA. CLOSURES
LOS ANGELES CITY DEPARTMENT OF PUBLIC WORKS
LOS ANGELES CITY FIRE DEPARTMENT - FILM UNIT
LOS ANGELES CITY POLICE DEPARTMENT

Yulizza Ramirez
Vanessa Martin
Kanisha Leonard
Gabriel Aleman

Coordinator Note ANY USE OF PRIVATE ROADS MUST BE APPROVED BY OWNER

Coordinator Note SPOT CHECK for this location.

- Insp. Morel

Coordinator Note Production to yeild to Permit F00141198.

Coordinator Note Production to erect signage letting Gold's Gym members know the business is open.

Coordinator Note Rider A releases location

Parking **Base Camp**

Crew Parking



FilmL.A., Inc.
6255 W Sunset Blvd, 12th Floor
Hollywood, CA 90028
t: (213)977-8600 - f: (213)977-8601
www.filmla.com

Summary Information**Location****Location 1 of 1****Page 3 of 3**


Permit Number	F00140989-A	Location Manager	Caleb Duffy
Production Company	SECOND IN COMMAND PRODUCTIONS,...	Primary Phone	Mobile - 323-388-9038
Insured Company	SECOND IN COMMAND PRODUCTIONS,...	Secondary Phone	
Production Title	VEEP		

Location Type : Filming Location

Location Type : Filming Location

Lane / Full Closure FULL CLOSURE: SYLVAN ST. - FROM LAUREL CANYON TO VANTAGE AVE**Approximate Footage** 0 - 300**Date(s)** 8/21/2018 to 8/23/2018**Time(s)** 06:00 to 22:00

NOT
FOR
PERMIT

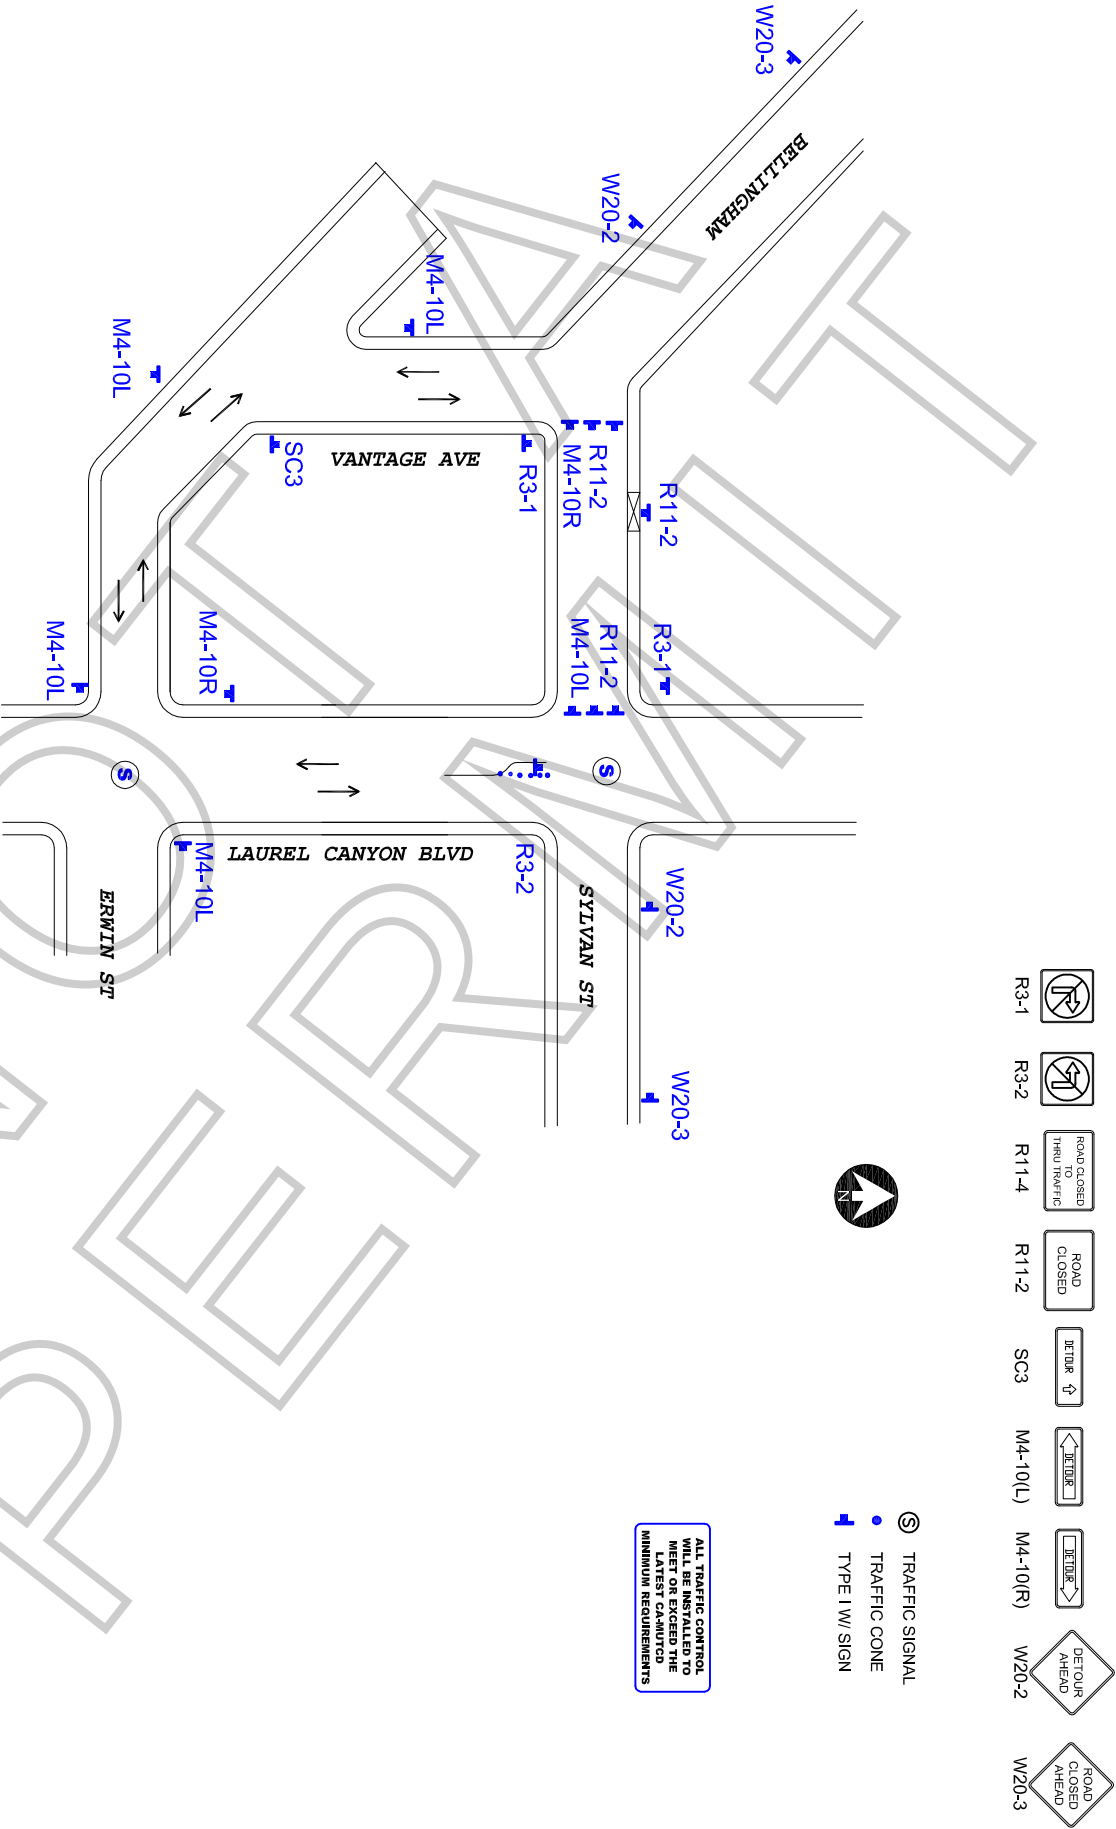

WORK ZONE TRAFFIC CONTROL PLAN
GENERAL NOTES

1. DATE/TIME: 8-21-18, 8-22-18, & 8-23-18 FROM 06:00 HOURS TO 22:00 HOURS.
2. ALL SIGNING, STRIPING, AND TRAFFIC CONTROL DEVICES SHALL CONFORM TO THE (CURRENT) STATE OF CALIFORNIA DEPARTMENT OF TRANSPORTATION (CALTRANS) STANDARD PLANS AND STANDARD SPECIFICATIONS, CALIFORNIA MUTCD, AND ANY ADDENDUMS THERETO, AND AS SHOWN ON THESE PLANS. SYMBOLS AND ABBREVIATIONS USED ARE SHOWN ON CALTRANS STANDARD PLANS.
3. THERE WILL BE NO INTERFERENCE WITH TRAFFIC SIGNALS OR CROSSWALKS.
4. CONES WILL BE 28" MINIMUM HEIGHT AND HAVE REFLECTORIZED SLEEVES FOR NIGHT WORK.
5. POLICE WILL DIRECT TRAFFIC IF NECESSARY.

TOP FOR: SECOND IN COMMAND PROD., "VEEP S.7"	
LOCATION: SYLVAN ST CLOSURE LAUREL CANYON TO VANTAGE CITY OF LOS ANGELES, CA	
CONTRACT: CLAY VALENTI PH# 310.463.0102	
	
JCL TRAFFIC SERVICES (213) 622-9775 C31-CA Lic # 806357	
DATE	REVISIONS
	DRAFTER: EDY RAMIREZ
	SCALE: N.T.S.
	FILM LA: